

ISSUED FOR USE · PATTERN DRAWING — NOT FOR MANUFACTURE
() = reference dimension, scaled from the maker drawing

LOADS

Load	Tension	Shear	Compression
SWL	250 kN	210 kN	1000 kN
MBL	500 kN	420 kN	2000 kN

MBL: as published on the pattern sheet.
SWL: Twistlock Africa ratings.

DRAWING DATA


Drawing no.	TLA-DRW-STK-FATL-01
Title	Fully automatic twistlock
Product / SKU	TLA-STK-FATL-01
Revision	REV 2 · 2026-10-20
Scale / sheet	1:2 · A3 · sheet 1 of 1
Units / projection	mm · ISO first angle
Basis (ref. drawing)	Published pattern sheet (U-FAT utility model)
Drawn	Claude for Twistlock Africa
Checked / approved	R. Siebenhaar · 2026-10-20
Material	Cast steel
Finish	Hot-dip galvanised · cones yellow
Unit mass	5.77 kg
Operation	Locks on landing, releases on lift — no wire

NOTES

- Pattern drawing for identification and fit-check, redrawn by TLA from maker-published data. Casting detail simplified. Not for manufacture. Pictorial is typical; variants are available.
- Plain dimensions are maker-published. Shape between them is scaled from the maker sheet and not dimensioned.
- Overall height (170) is reference only: it varies between the variants available.
- Fit with the yellow cones (marked UP) uppermost. Fits ISO 1161 corner castings.
- Maker's cast markings are not shown.
- Supply and fit in sets of four of the same pattern; do not mix patterns under one container.

REVISIONS

Rev	Date	Description	By
0	2026-10-04	Issued for use	RS
1	2026-10-04	Redrawn to the catalogue-image pattern	RS
2	2026-10-20	WhatsApp number updated	RS

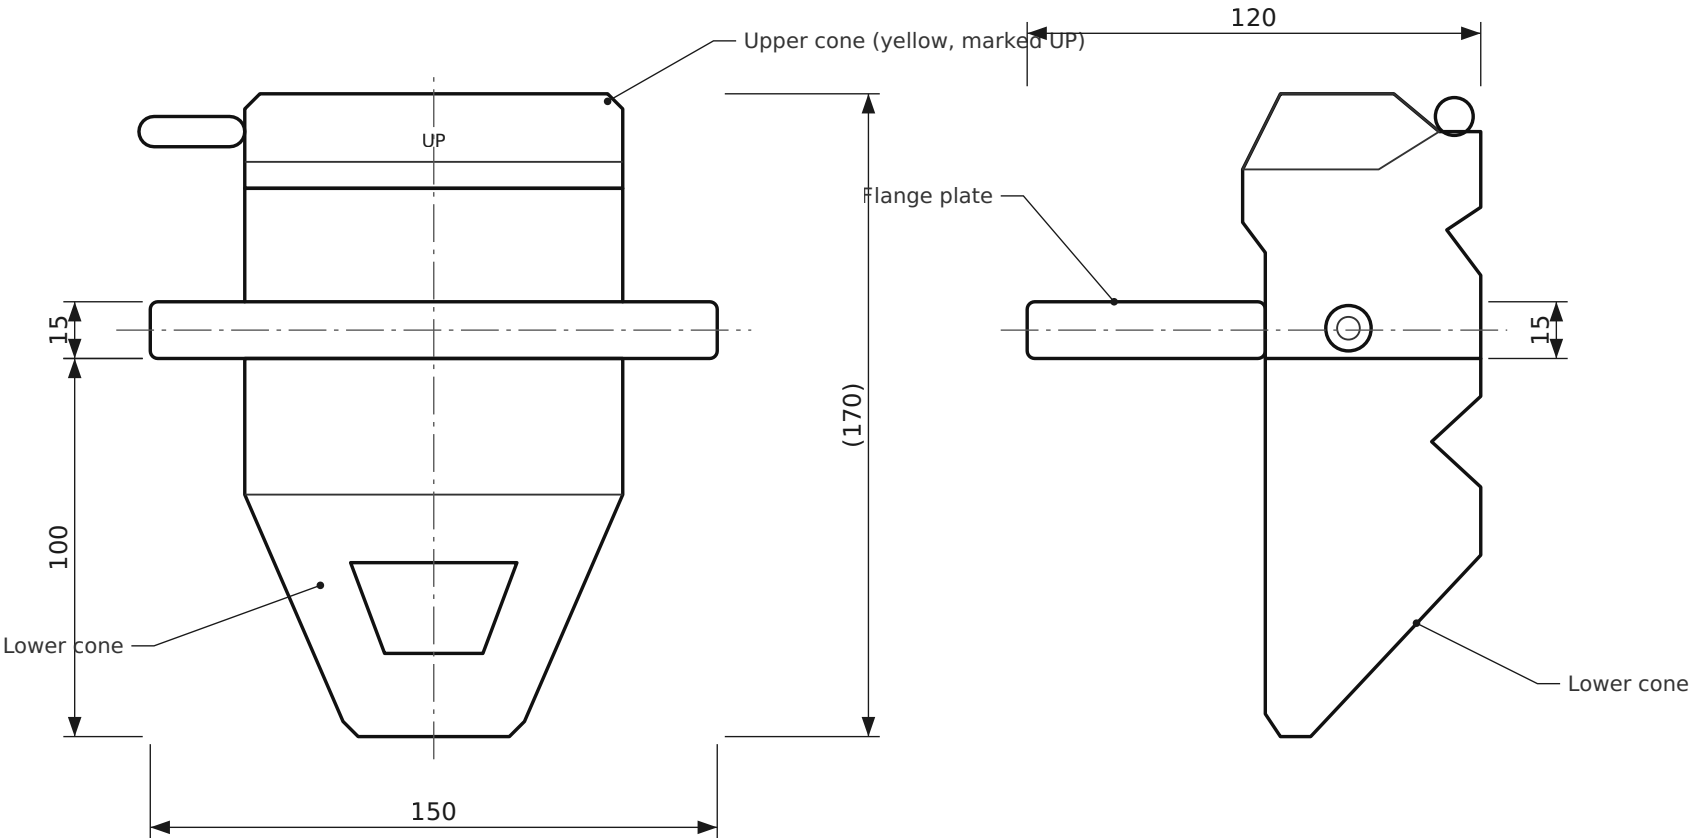

FRONT ELEVATION

Scale 1:2

SIDE ELEVATION

Scale 1:2 · viewed from the left

PLAN

Scale 1:2 · viewed from above



FULLY AUTOMATIC TWISTLOCK

Pattern drawing · SKU TLA-STK-FATL-01 · locks on landing, releases on lift

Twistlock Africa (Pty) Ltd · Container Accessories Specialists
61 Erasmus Road, Edenglen, Edenvale, 1609, Gauteng, South Africa
www.twistlockafrica.co.za



TLA-DRW-STK-FATL-01

REV 2 · 2026-10-20

info@twistlockafrica.co.za
Tel +27 11 609 7873 · WhatsApp +27 60 697 2546
Sheet 1 of 1 · A3 · Scale 1:2



latest revision