

ISSUED FOR USE · PATTERN DRAWING — NOT FOR MANUFACTURE

() = reference dimension, scaled from the maker drawing

LOADS

Rated per project: the safe working load is stated on the fabrication drawing supplied with each order.

DRAWING DATA


Drawing no.	TLA-DRW-STK-VSP-01
Title	Vertical spacer — height range
SKUs	TLA-STK-VSP-400 ... -1000 (one per height)
Revision	REV 1 · 2026-10-20
Scale / sheet	1:5 and 1:10 · A3 · sheet 1 of 1
Units / projection	mm · ISO first angle
Basis	TLA catalogue 2026 p37 · TLA drg HEDD02071301
Drawn	Claude for Twistlock Africa
Checked / approved	R. Siebenhaar · 2026-10-20
Material	Structural steel, S355JR
Finish	Hot-dip galvanised (any colour on request)
Gap with DMTL	H + 28 mm (double-ended manual twistlock)
Use	4 per container interface, all the same height

NOTES

- H is the spacer height: underside of base plate to top of the corner casting. Seven standard heights, one SKU each.
- The twistlock seat sits between the spacer and the upper container: overall gap = H + 28 with a double-ended manual twistlock (28 mm seat). Semi-automatic: add the seat of the pattern used (toggle 28, single wire (30)).
- Corner casting to ISO 1161 (178 x 162 x 118). Column (150 x 150 x 5) SHS is reference; base plate and cone are scaled.
- Other heights made to order. Optional lugs, gussets and brackets per project drawing.
- Pattern drawing for identification and selection. Not for manufacture. Not a lifting point.


REVISIONS

Rev	Date	Description	By
0	2026-10-07	Issued for use	RS
1	2026-10-20	WhatsApp number updated; rated per project	RS

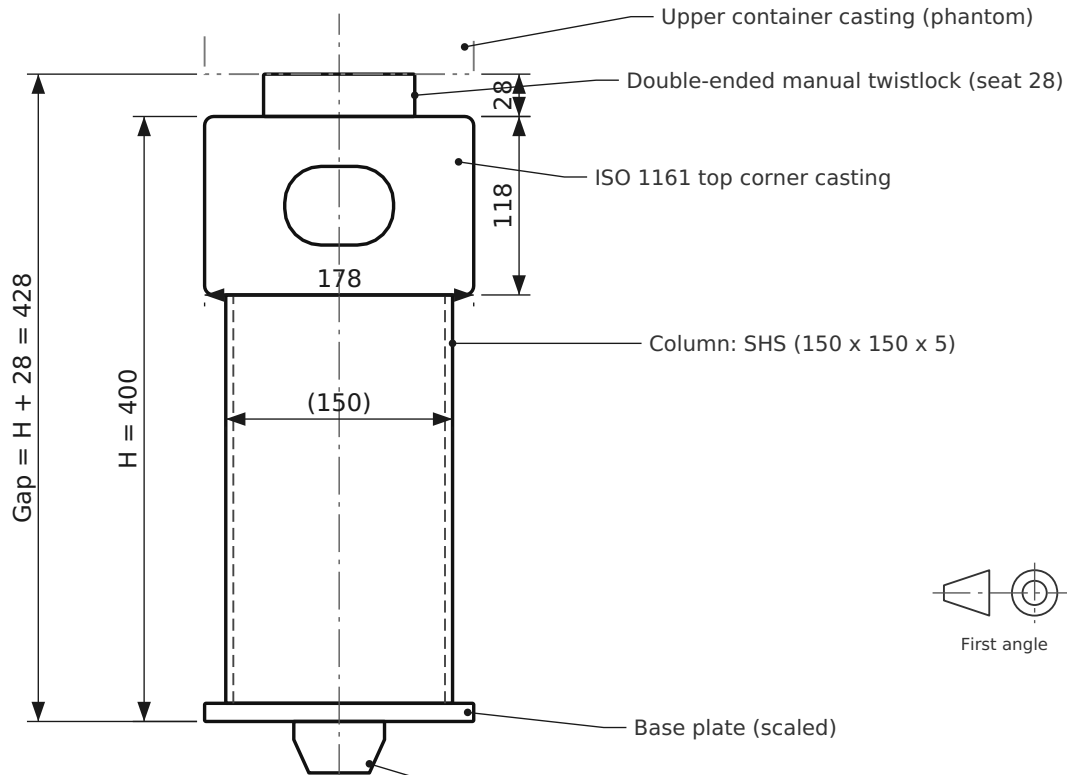


DETAIL — VSP-400


Scale 1:5 · front elevation

 

First angle

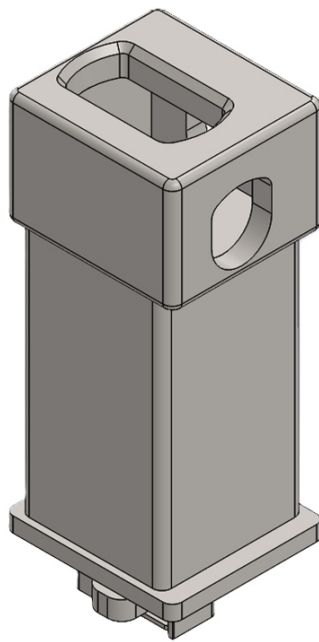

Pictorial — typical

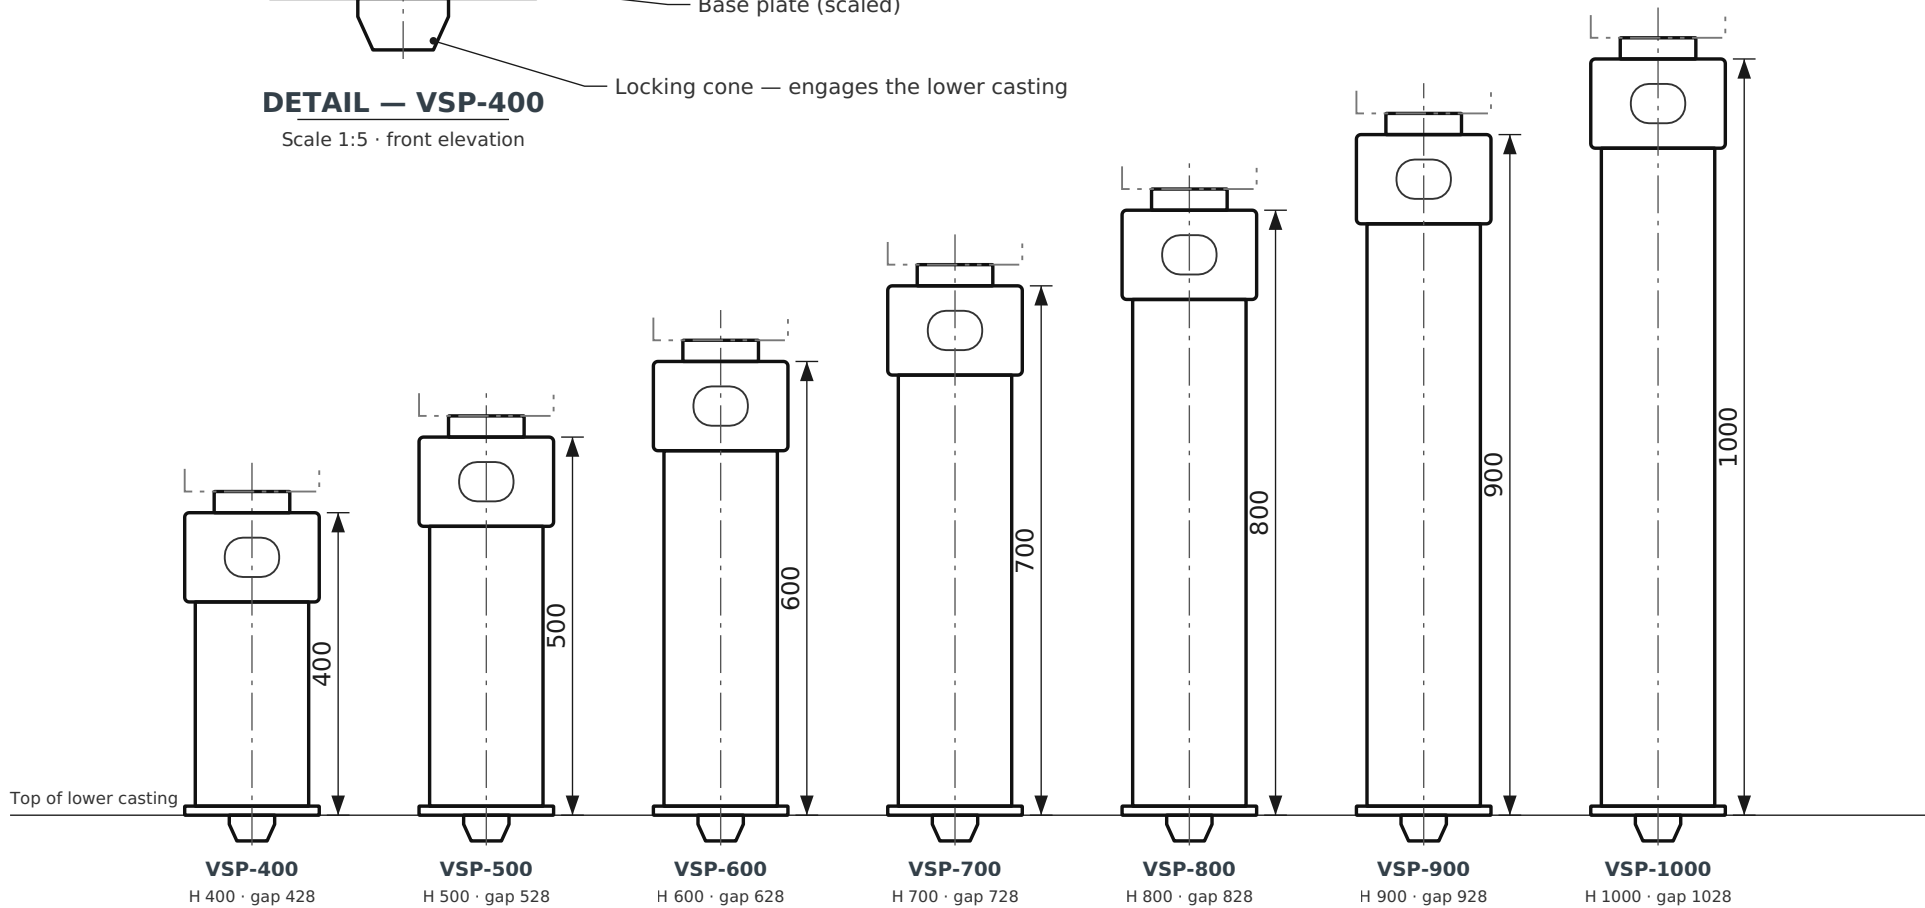

HEIGHT RANGE — 7 SKUs

Scale 1:10 · common base line · gap = H + 28 with a double-ended manual twistlock

VERTICAL SPACER

Pattern drawing · SKUs TLA-STK-VSP-400 ... -1000 · heights 400-1000 mm in 100 mm steps

Twistlock Africa (Pty) Ltd · Container Accessories Specialists

61 Erasmus Road, Edenglen, Edenvale, 1609, Gauteng, South Africa

www.twistlockafrica.co.za



TLA-DRW-STK-VSP-01

REV 1 · 2026-10-20

info@twistlockafrica.co.za

Tel +27 11 609 7873 · WhatsApp +27 60 697 2546

Sheet 1 of 1 · A3 · Scale 1:5 / 1:10



latest revision