

ISSUED FOR USE · PATTERN DRAWING — NOT FOR MANUFACTURE
() = reference dimension, scaled from the maker drawing

LOADS

Load	Tension	Shear	Compression
SWL	250 kN	210 kN	1000 kN
MBL	500 kN	420 kN	2000 kN

SWL: Twistlock Africa rating. MBL: as published on the TLA 2016 sheet.

DRAWING DATA


Drawing no.	TLA-DRW-STK-SATL-02
Title	Semi-automatic twistlock — double toggle
Product / SKU	TLA-STK-SATL-02
Revision	REV 1 · 2026-10-20
Scale / sheet	1:2 · A3 · sheet 1 of 1
Units / projection	mm · ISO first angle
Basis (ref. drawing)	TLA double-toggle sheet REV 0 (2016)
Drawn	Claude for Twistlock Africa
Checked / approved	R. Siebenhaar · 2026-10-20
Material	Forged steel
Finish	Hot-dip galvanised
Unit mass	5.1 kg
Release	Two release wires with pull handles

NOTES

- Pattern drawing for identification and fit-check, redrawn by TLA from published data. Casting detail simplified. Not for manufacture.
- Plain dimensions are as published on the TLA 2016 sheet. Dimensions in () are reference only, scaled from that sheet.
- Overall height (200) is reference only: it varies between the variants available.
- Fits ISO 1161 corner castings; the 28 mm seat sits between stacked castings.
- Maker's cast markings are not shown.
- Type certified — certificate on request.
- Supply and fit in sets of four of the same pattern.


REVISIONS

Rev	Date	Description	By
0	2026-10-03	Issued for use	RS
1	2026-10-20	WhatsApp number updated	RS

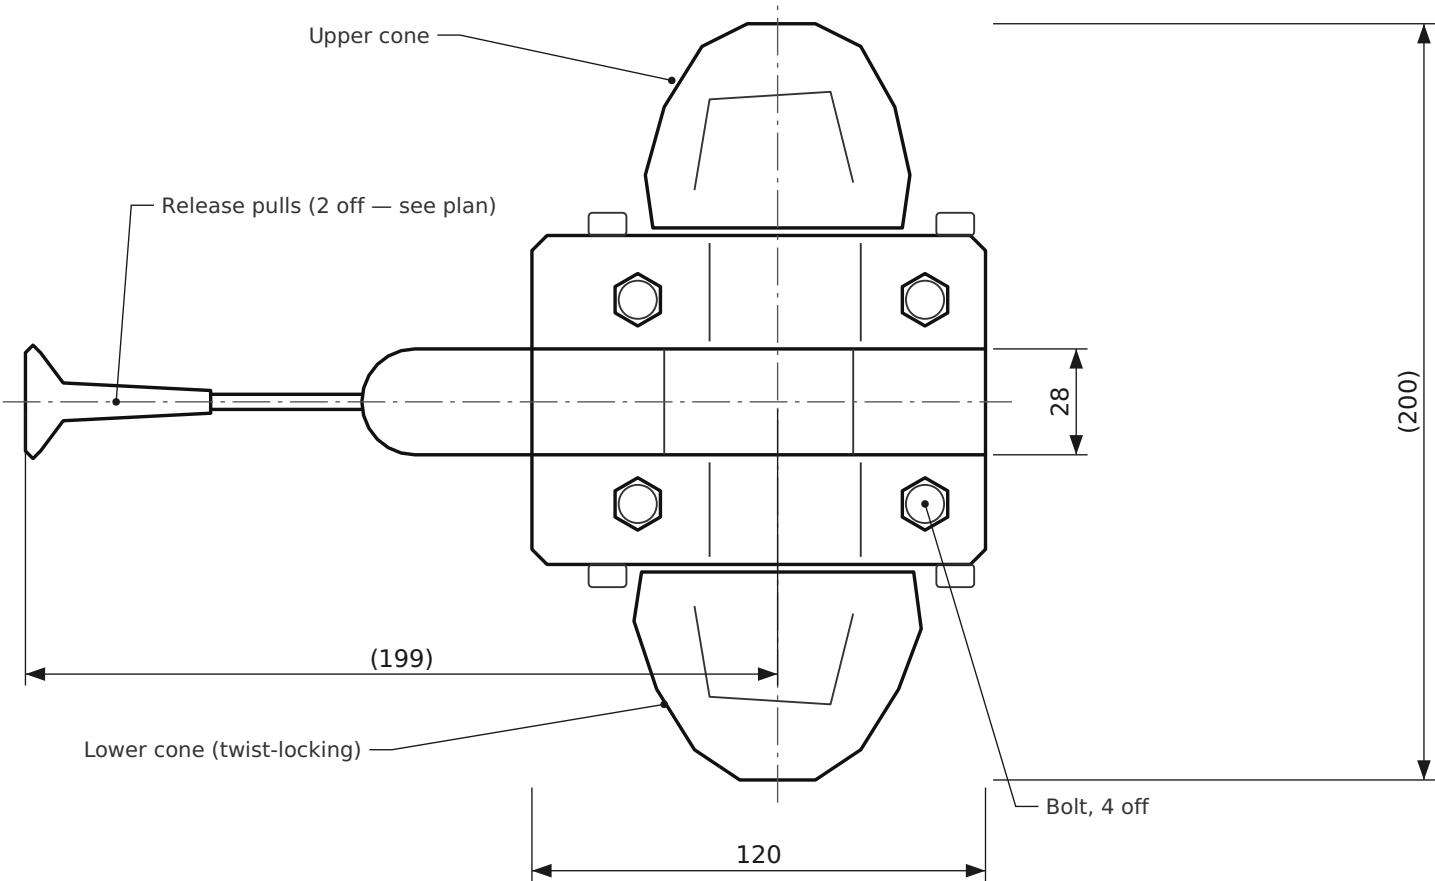

FRONT ELEVATION

Scale 1:2 · locked position

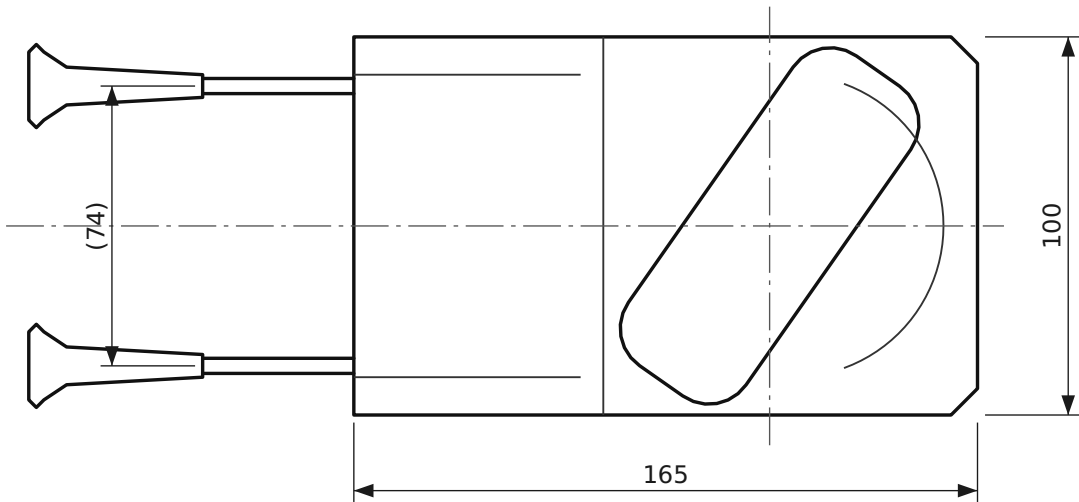


PLAN

Scale 1:2 · viewed from above



Pictorial — identification only (TLA photo)

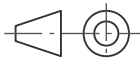

First angle

SEMI-AUTOMATIC TWISTLOCK — DOUBLE TOGGLE

Pattern drawing · SKU TLA-STK-SATL-02 · two release wires

Twistlock Africa (Pty) Ltd · Container Accessories Specialists
61 Erasmus Road, Edenglen, Edenvale, 1609, Gauteng, South Africa
www.twistlockafrica.co.za



TLA-DRW-STK-SATL-02

REV 1 · 2026-10-20

info@twistlockafrica.co.za
Tel +27 11 609 7873 · WhatsApp +27 60 697 2546
Sheet 1 of 1 · A3 · Scale 1:2



latest revision